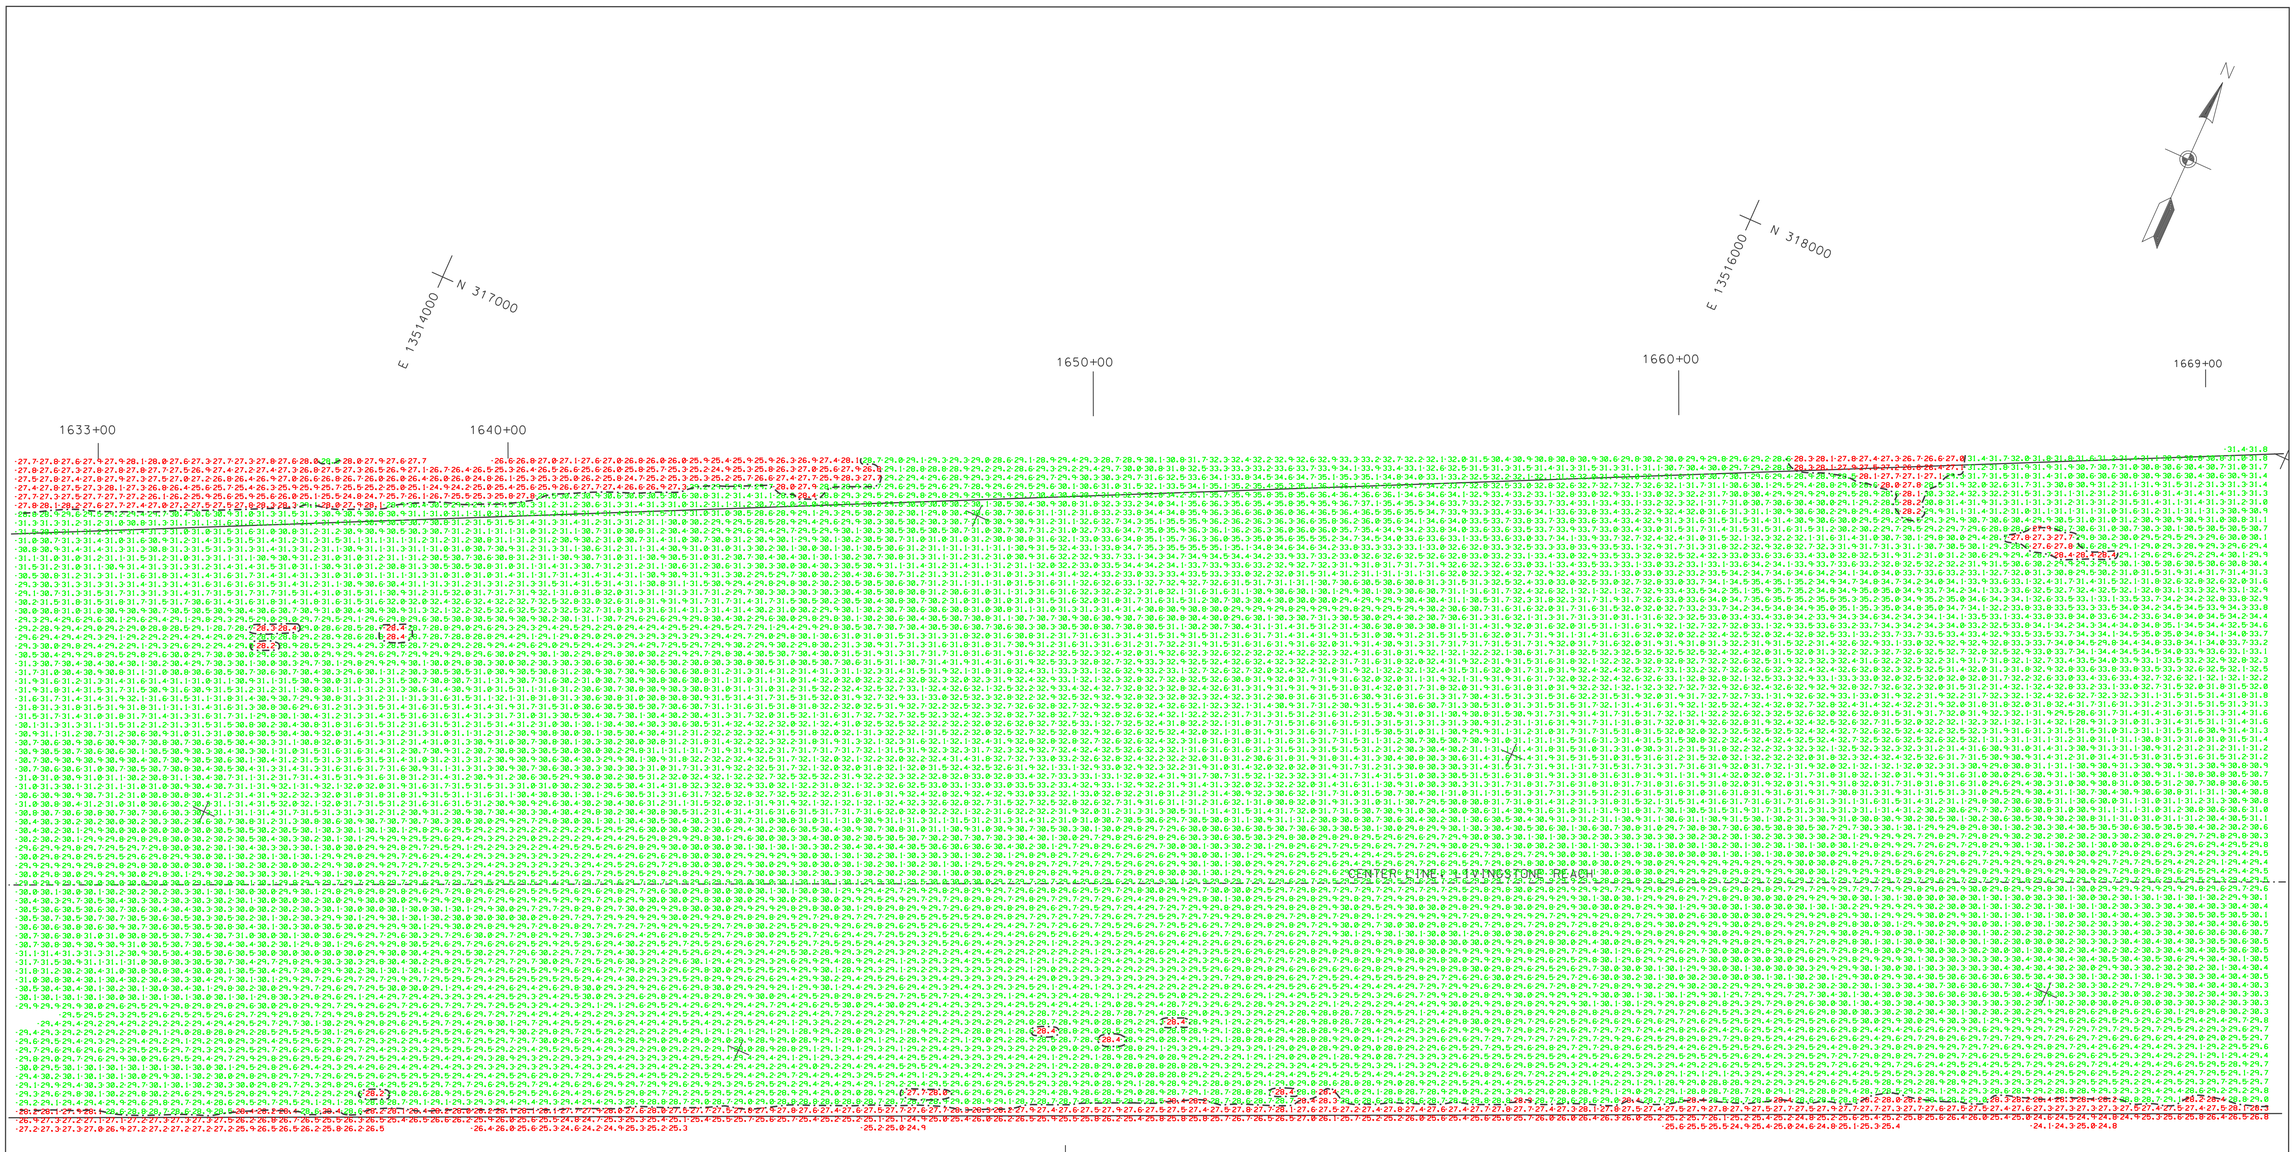

L.W.D. 572.0′ | L.W.D. 572.1′

PROJECT DEPTH 28.5′

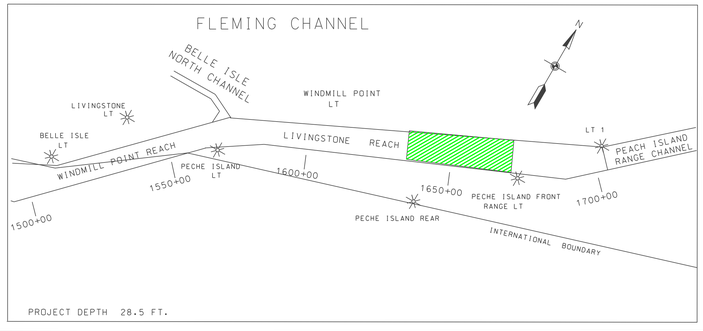

E 13516000 N 316000

28.5 ft. PROJECT DEPTH CONTOUR

LEGEND

THE INFORMATION DEPICTED ON THIS MAP REPRESENTS THE RESULTS OF SURVEYS MADE ON THE DATES INDICATED AND CAN ONLY BE CONSIDERED AS INDICATING THE GENERAL CONDITIONS AT THE TIME.

LOW WATER DATUM

ELEVATIONS AND PROJECT DEPTHS ARE AS SHOWN ON THE SHEET. THEY ARE REFERRED TO INTERNATIONAL GREAT LAKES DATUM: (1985)

GRID COORDINATES

GRIDS SHOWN ARE BASED ON NATIONAL GEODETIC SURVEY PROJECTION TABLES, STATE OF MICHIGAN, SOUTH ZONE (2113), LAMBERT PROJECTION, 1983 NORTH AMERICAN DATUM.

ALL COORDOINATES ARE IN U.S. SURVEY FEET.

DIRECTIONS

ALL DIRECTIONS ARE GRID AZIMUTHS REFERRED TO NORTH ZERO.

PROJECT DEPTHS ARE AS SHOWN ON DRAWING. ALL DEPTHS ARE IN U.S. SURVEY FEET.

THE AUTOMATED ELECTRONIC SURVEY WAS CONDUCTED BY ROBERT W. POLAK AND JAMES P. BYRNE. ABOARD THE USACOE SURVEY VESSEL "WHEELER."

AUTOMATED EQUIPMENT USED

POSITIONING:	TSS POS-MV
SOFTWARE:	HYPACK HYSWEEP
SONIC SOUNDER:	RESON SEABAT 8125

NOTES:

1. GAGES USED WERE OBTAINED ELECTRONICALLY FROM THE NOAA GAGE HOUSE AT WINDMILL POINT (9044049). VIA THE INTERNET.
2. POSITIONS WERE DETERMINED BY GPS REFERENCE BEACON 838. LOCATED AT FORT WAYNE DETROIT, MICHIGAN - FREQUENCY 319 KHZ. 200 BPS
3. DEPTH MEASURED USING SEABAT 8125 ULTRA HIGH RESOLUTION FOCUSED MULTIBEAM ECHOSOUNDER SYSTEM. AND ODOM DIGIBAR PRO DB120 VELOCITY PROFILER.
4. EDITED MULTIBEAM SOUNDINGS WERE SORTED INTO A 37 FT. BY 15 FT. MATRIX. THE SHALLOWEST SOUNDING LOCATED IN EACH MATRIX CELL WAS THEN SELECTED FOR PLOTTING AT THE CELL CENTER.

100′ 0′ 100′ 200′
SCALE

NO.	DATE	REVISION	BY

U.S. ARMY ENGINEER DISTRICT, DETROIT
CORPS OF ENGINEERS
DETROIT, MICHIGAN

DESIGNED BY:
DRAWN BY: RWP
CHECKED BY:
REVIEWED BY:
SUBMITTED BY: P.E.
CHIEF, PROJ DPNS SEC

DETROIT AREA OFFICE 15 OCTOBER 2008

DETROIT RIVER, MICHIGAN

FLEMING CHANNEL
CS 1633+00 TO CS 1669+00
MULTI-BEAM CONDITION SWEEP SURVEY
MINIMUM DEPTH PLOT

APPROVAL RECOMMENDED: P.E. DATE
CHIEF, OPERATIONS TECHNICAL SUPPORT BRANCH

APPROVED: P.E.
CHIEF, CONSTRUCTION - OPERATIONS DIVISION

SCALE AS SHOWN

DRAWING NUMBER
SHEET 6 OF 7 flm6s1008.dgn