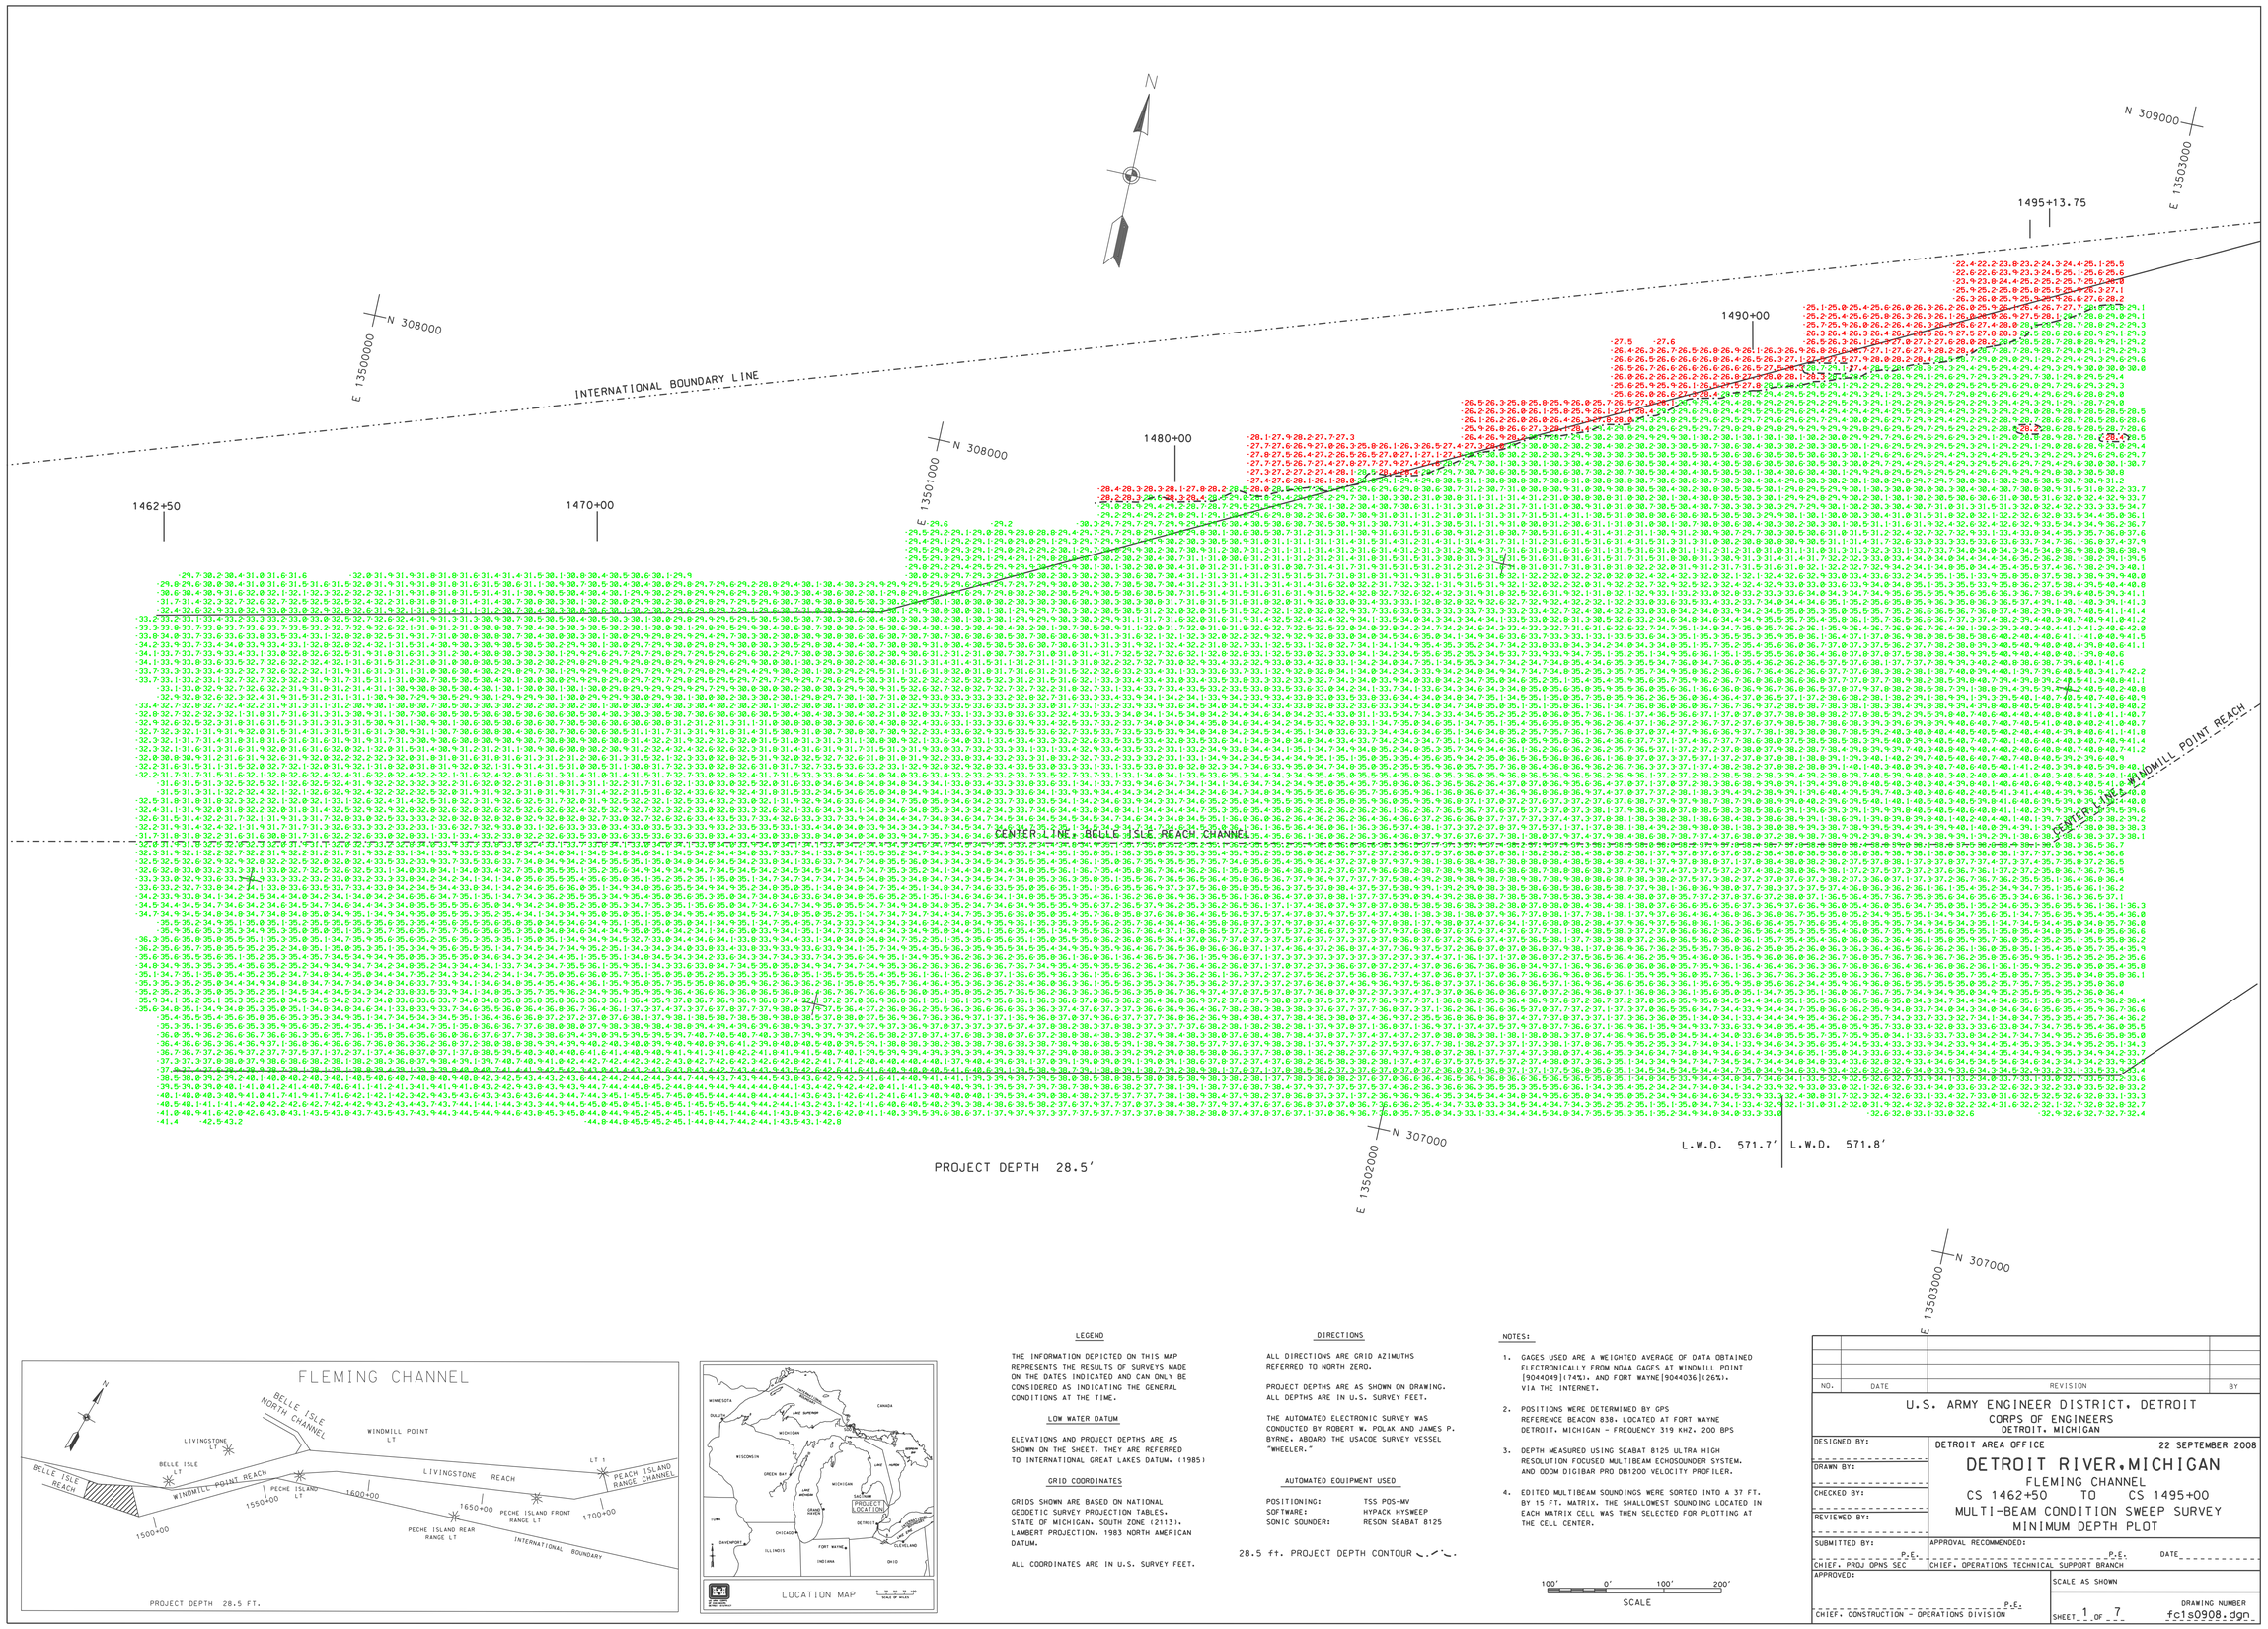

LEGEND

THE INFORMATION DEPICTED ON THIS MAP REPRESENTS THE RESULTS OF SURVEYS MADE ON THE DATES INDICATED AND CAN ONLY BE CONSIDERED AS INDICATING THE GENERAL CONDITIONS AT THE TIME.

LOW WATER DATUM

ELEVATIONS AND PROJECT DEPTHS ARE AS SHOWN ON THE SHEET. THEY ARE REFERRED TO INTERNATIONAL GREAT LAKES DATUM. (1985)

GRID COORDINATES

GRIDS SHOWN ARE BASED ON NATIONAL GEODETIC SURVEY PROJECTION TABLES, STATE OF MICHIGAN, SOUTH ZONE (2113), LAMBERT PROJECTION, 1983 NORTH AMERICAN DATUM.

ALL COORDINATES ARE IN U.S. SURVEY FEET.

DIRECTIONS

ALL DIRECTIONS ARE GRID AZIMUTHS REFERRED TO NORTH ZERO.

PROJECT DEPTHS ARE AS SHOWN ON DRAWING. ALL DEPTHS ARE IN U.S. SURVEY FEET.

THE AUTOMATED ELECTRONIC SURVEY WAS CONDUCTED BY ROBERT W. POLAK AND JAMES P. BYRNE, ABOARD THE USACOE SURVEY VESSEL "WHEELER."

AUTOMATED EQUIPMENT USED

POSITIONING:	TSS POS-MV
SOFTWARE:	HYPACK HYSWEEP
SONIC SOUNDER:	RESON SEABAT 8125

28.5 ft. PROJECT DEPTH CONTOUR

100' 0' 100' 200'
SCALE

NOTES:

1. GAGES USED ARE A WEIGHTED AVERAGE OF DATA OBTAINED ELECTRONICALLY FROM NOAA GAGES AT WINDMILL POINT [9044049](74%). AND FORT WAYNE[9044036](26%). VIA THE INTERNET.
2. POSITIONS WERE DETERMINED BY GPS REFERENCE BEACON 838. LOCATED AT FORT WAYNE DETROIT, MICHIGAN - FREQUENCY 319 KHZ. 200 BPS
3. DEPTH MEASURED USING SEABAT 8125 ULTRA HIGH RESOLUTION FOCUSED MULTIBEAM ECHOSOUNDER SYSTEM. AND ODOM DIGIBAR PRO DB1200 VELOCITY PROFILER.
4. EDITED MULTIBEAM SOUNDINGS WERE SORTED INTO A 37 FT. BY 15 FT. MATRIX. THE SHALLOWEST SOUNDING LOCATED IN EACH MATRIX CELL WAS THEN SELECTED FOR PLOTTING AT THE CELL CENTER.

NO.	DATE	REVISION	BY

U.S. ARMY ENGINEER DISTRICT, DETROIT
CORPS OF ENGINEERS
DETROIT, MICHIGAN

DESIGNED BY:	DETROIT AREA OFFICE 22 SEPTEMBER 2008
DRAWN BY:	DETROIT RIVER, MICHIGAN
CHECKED BY:	FLEMING CHANNEL
REVIEWED BY:	CS 1462+50 TO CS 1495+00
SUBMITTED BY: P.E.	MULTI-BEAM CONDITION SWEEP SURVEY
CHIEF, PROJ OPNS SEC	MINIMUM DEPTH PLOT
APPROVED: P.E.	APPROVAL RECOMMENDED: P.E. DATE
CHIEF, CONSTRUCTION - OPERATIONS DIVISION	CHIEF, OPERATIONS TECHNICAL SUPPORT BRANCH
	SCALE AS SHOWN
	DRAWING NUMBER fc1s0908.dgn
	SHEET 1 OF 7