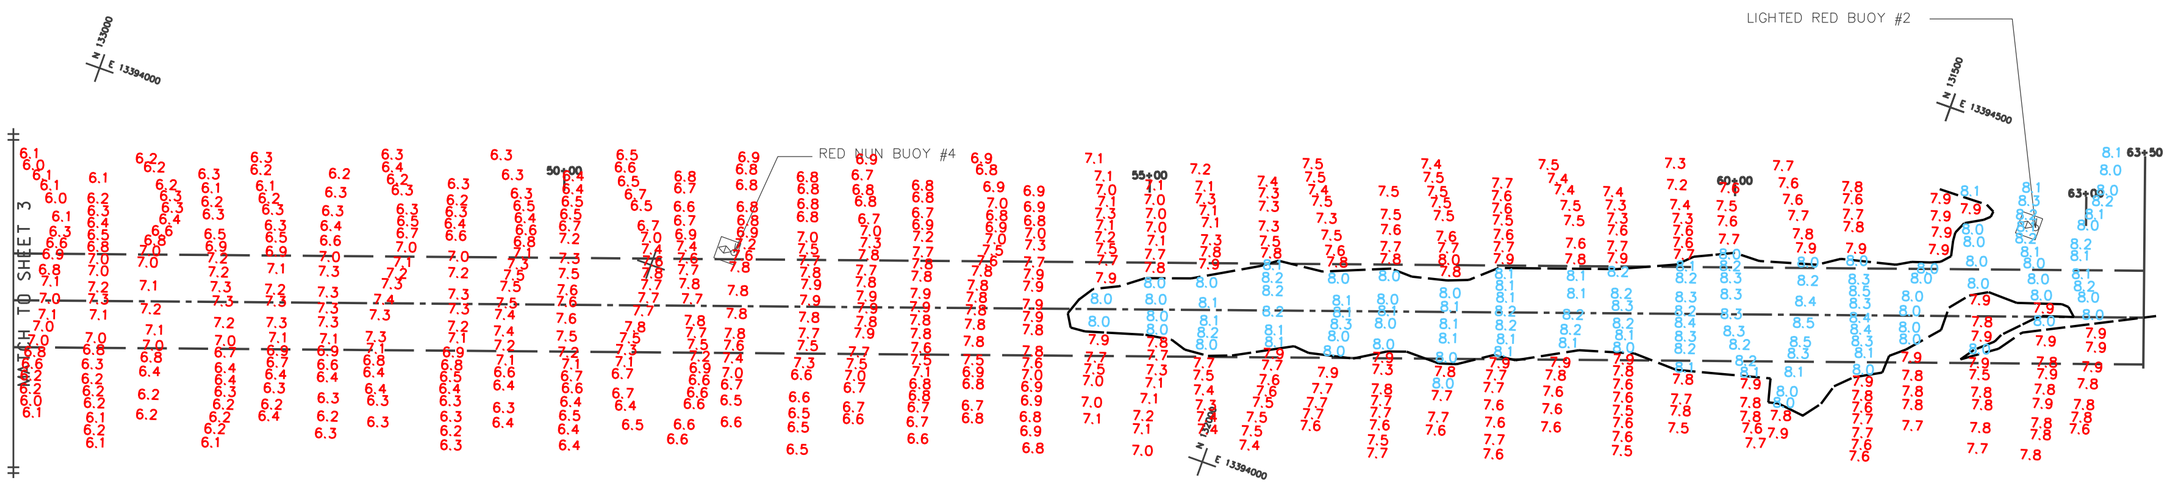

LEGEND

- 0.0'
- 8.0'
- 9.0'
- 10.0'
- >11.0'

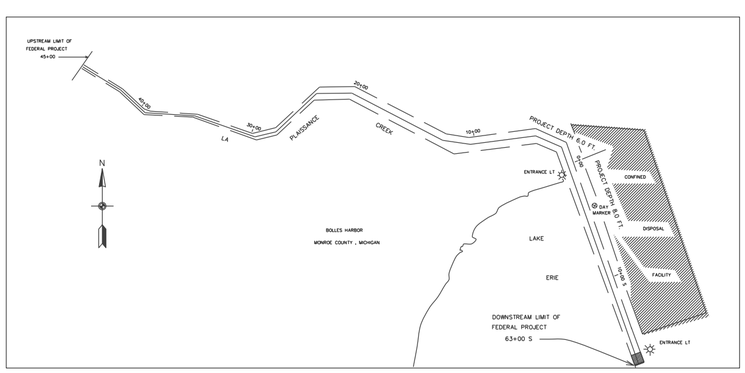

8.0 ft. PROJECT DEPTH CONTOUR

NOTES:

1) THE SOUNDINGS AND ASSOCIATED INFORMATION REPRESENTED HEREIN ARE THE RESULT OF SURVEYS MADE ON THE DATE AS INDICATED AND CAN ONLY BE CONSIDERED REPRESENTATIVE OF THE GENERAL CONDITIONS EXISTING AT THE TIME OF SURVEY.

2) THE SOUNDINGS DEPICTED HEREIN ARE EXPRESSED IN U.S. SURVEY FEET AND TENTHS THEREOF AND ARE REFERENCED TO THE FOLLOWING DATUMS:
   HORIZONTAL: MICHIGAN STATE PLANE COORDINATE SYSTEM, MICHIGAN SOUTH ZONE #2113, NORTH AMERICAN DATUM (NAD) OF 1983.
   VERTICAL: INTERNATIONAL GREAT LAKES DATUM (IGLD) OF 1985.

3) THE ABOVE LAKE SURVEY WAS CONDUCTED USING THE U.S.A.C.E. SURVEY LAUNCH #3053 EMPLOYING THE FOLLOWING COMPONENTS:
   POSITIONING: APPLANIX POS-MV4 W/DGPS CORRECTIONS, U.S.C.G. BEACON #319
   MOTION COMPENSATION: APPLANIX POS-MV4
   SONAR: ODOM CV-300
   SOFTWARE: HYPACK 2013

4) TIDE GAGE USED FOR LAKE WERE DERIVED FROM THE NATIONAL OCEANIC AND ATMOSPHERIC ADMINISTRATION (NOAA) WATER LEVEL STATION(S) AS FOLLOWS:
   FERMI POWER PLANT, MI (#9063090) L.W.D.=569.2

US ARMY CORPS OF ENGINEERS
DETROIT DISTRICT

UNITED STATES ARMY CORPS OF ENGINEERS
DETROIT AREA OFFICE, DETROIT, MICHIGAN

CONDITION SURVEY
BOLLES HARBOR, MI

CS 45+00S TO CS 63+50S

DRAWN BY: B.R.

CHECKED BY: C.V.L.

DATE OF SURVEY: 26 APRIL 2016

100' 0' 100' 200'

SCALE 1" = 100'

SHEET 4 OF 6