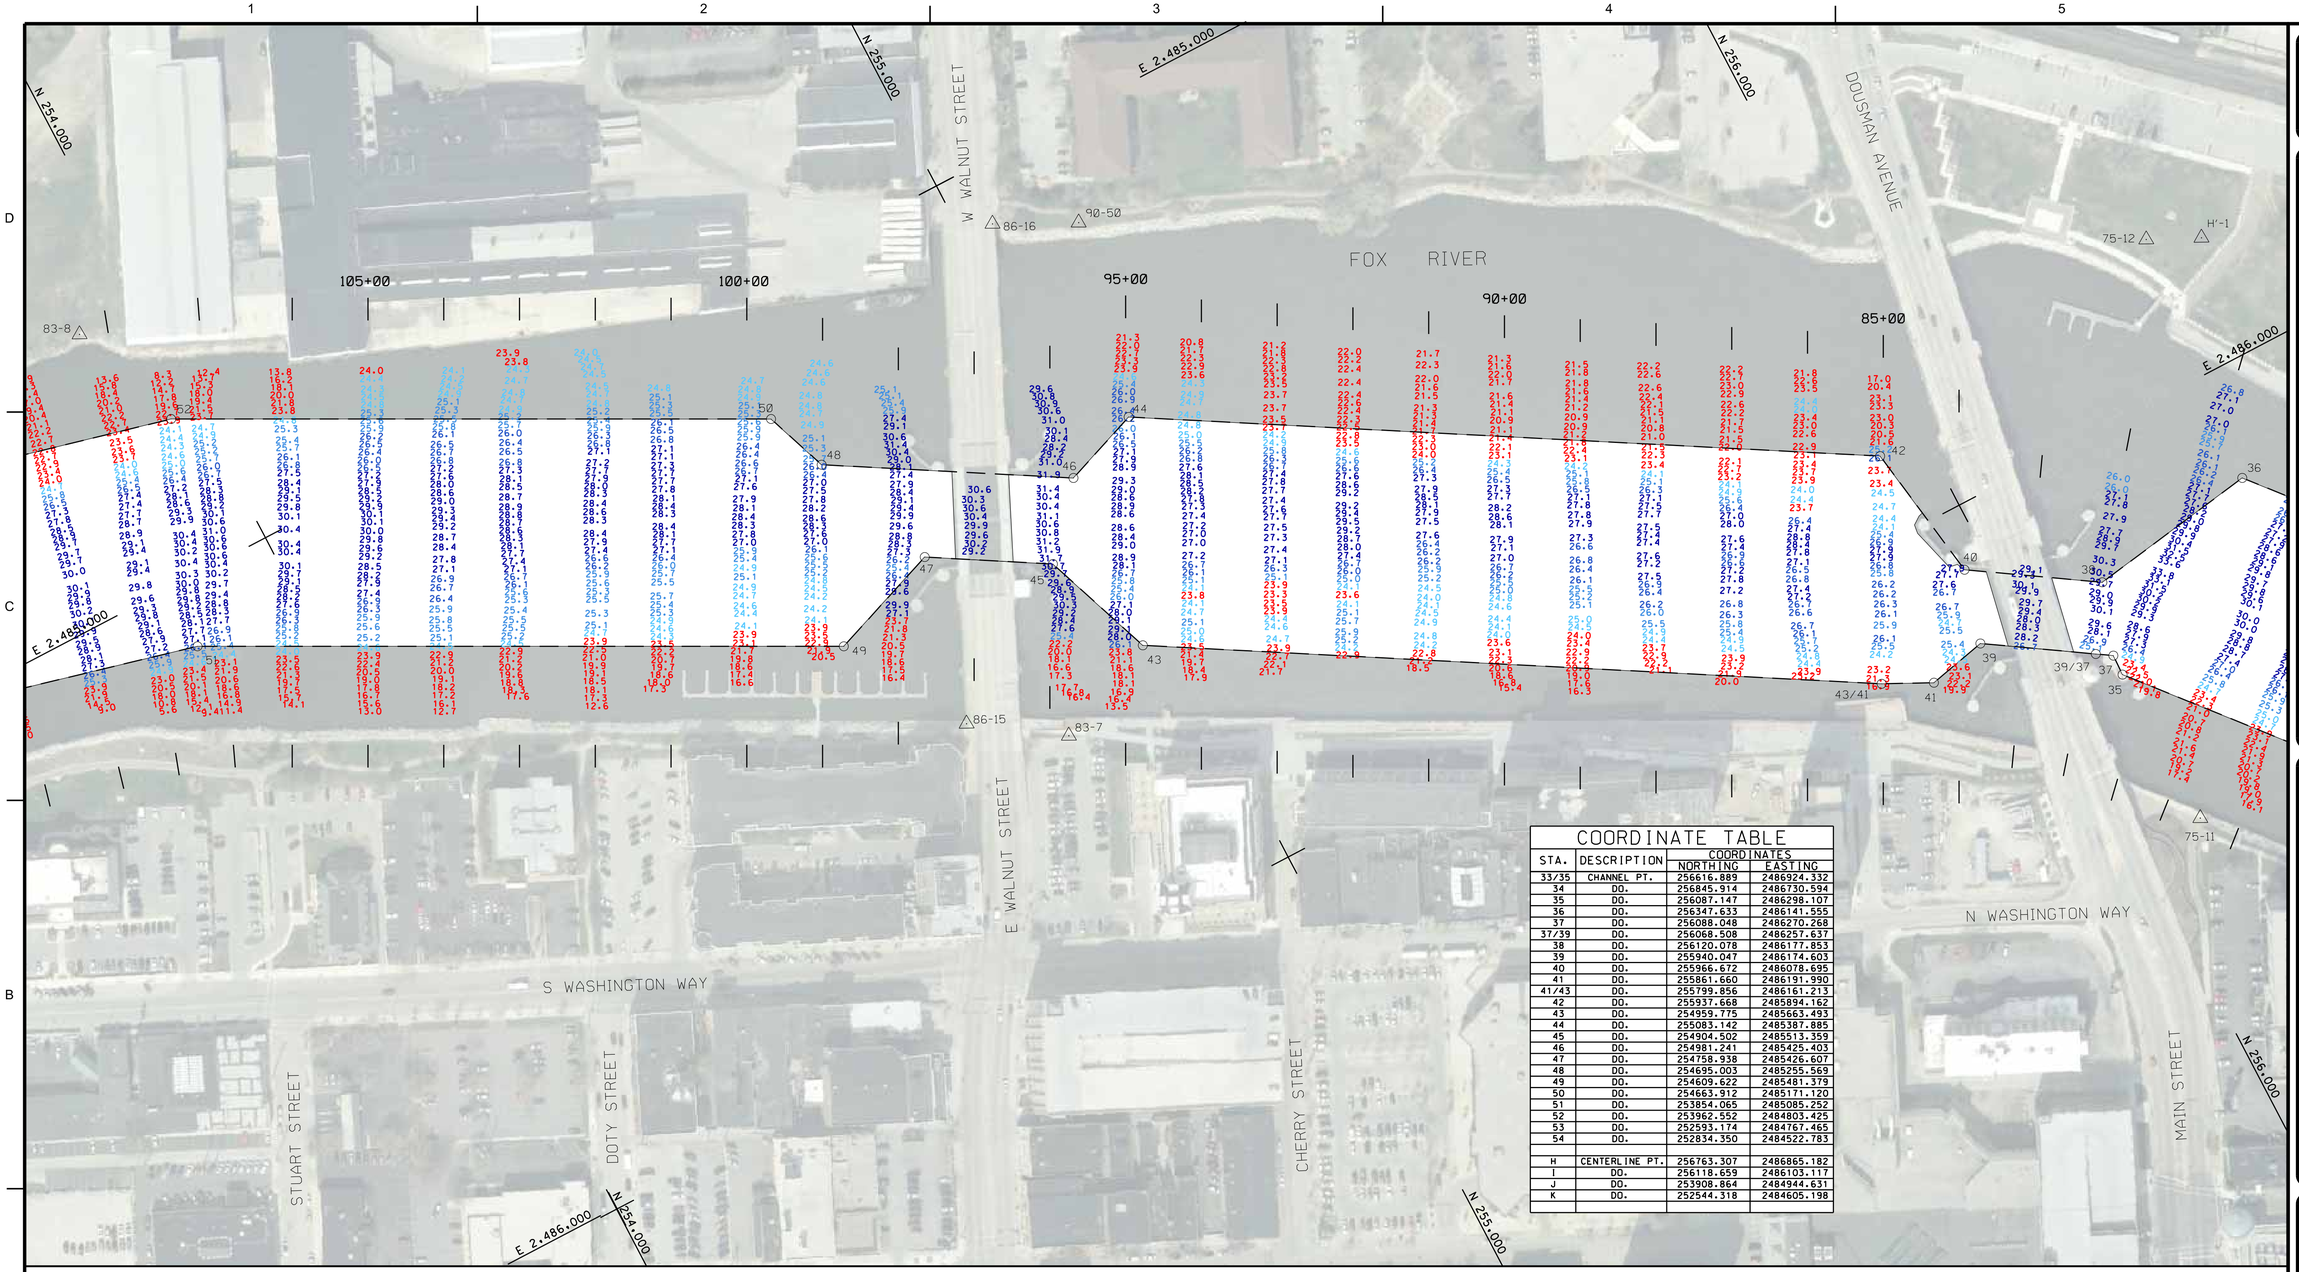

COORDINATE TABLE

STA.	DESCRIPTION	COORDINATES	
		NORTHING	EASTING
33/35	CHANNEL PT.	256616.889	2486924.332
34	DO.	256845.914	2486730.594
35	DO.	256087.147	2486298.107
36	DO.	256347.633	2486141.555
37	DO.	256088.048	2486270.268
37/39	DO.	256068.508	2486257.637
38	DO.	256120.078	2486177.853
39	DO.	255940.047	2486174.603
40	DO.	255966.672	2486078.695
41	DO.	255861.660	2486191.990
41/43	DO.	255799.856	2486161.213
42	DO.	255937.668	2485894.162
43	DO.	254959.775	2485663.493
44	DO.	255083.142	2485387.885
45	DO.	254904.502	2485513.359
46	DO.	254981.241	2485425.403
47	DO.	254758.938	2485426.607
48	DO.	254695.003	2485255.569
49	DO.	254609.622	2485481.379
50	DO.	254663.912	2485171.120
51	DO.	253854.065	2485085.252
52	DO.	253962.552	2484803.425
53	DO.	252593.174	2484767.465
54	DO.	252834.350	2484522.783
H	CENTERLINE PT.	256763.307	2486865.182
I	DO.	256118.659	2486103.117
J	DO.	253908.864	2484944.631
K	DO.	252544.318	2484605.198

NOTES:

SURVEY CONTROL AND BENCH MARK DATA IS AVAILABLE FROM THE DETROIT DISTRICT, ENGINEERING & TECHNICAL SERVICES, OPERATIONS TECHNICAL SUPPORT BRANCH, LAKE MICHIGAN AREA OFFICE, KEWAUNEE SUB-OFFICE.

THE COORDINATE GRID SYSTEM SHOWN IS REFERENCED TO THE WISCONSIN STATE PLANE COORDINATE SYSTEM, LAMBERT PROJECTION, CENTRAL ZONE 4802, NORTH AMERICAN DATUM 1983 (NAD83), US SURVEY FOOT.

ALL SOUNDINGS ARE IN FEET AND ARE REFERENCED TO LOW WATER DATUM ELEVATION, 577.5 FEET ABOVE MEAN WATER LEVEL AT RIMOUSKI, QUEBEC (INTERNATIONAL GREAT LAKES DATUM 1985).

PROJECT DEPTH FOR THIS AREA IS 24.0'.

NOAA GAUGE LOCATED AT GREEN BAY, WI WAS USED TO DETERMINE THE WATER LEVEL.

THE INFORMATION DEPICTED ON THIS MAP REPRESENTS THE RESULTS OF SURVEYS MADE ON THE DATES INDICATED AND CAN ONLY BE CONSIDERED AS INDICATING THE GENERAL CONDITIONS AT THAT TIME.

THE SURVEY SHOWN WAS CONDUCTED BY THE LAKE MICHIGAN AREA OFFICE, KEWAUNEE SUB OFFICE SURVEY PARTY ON 15 JULY 2015, USING GPS POSITIONING, AN ODOM CV300 SOUNDER AND A HYPACK HYDROGRAPHIC SURVEY SYSTEM.

24' LEGEND

- 0.0'
- 24.0'
- 25.0'
- 26.0'
- 27.0'
- >27.0'

N

0 100' 200'

LOCATION MAP

US Army Corps of Engineers Detroit District

US Army Corps of Engineers®

MARK	DESCRIPTION	DATE	APPR.	MARK	DESCRIPTION	DATE	APPR.

U.S. ARMY CORPS OF ENGINEERS
DETROIT DISTRICT
DETROIT, MI

SURVEYOR: KJK
DWN BY: KJK
DRAWING DATE: 23-Jul-15
REVIEWED BY: Name, Title, Date
SUBMITTED BY: Name, Title, Date
APPROVED BY: Name, Title, Date
CONTRACT NO.:
PLOT SCALE: 1"=100'
IMAGE DATE: 2011
FILE NUMBER: 1
SIZE: ANSI D
IMAGE SOURCE: USGS
FILE NAME: gbhrhrp15c.dgn

KEWAUNEE AREA OFFICE
124 N MAIN ST
KEWAUNEE, WI 54216

GREEN BAY HARBOR
WISCONSIN

CONDITION OF CHANNEL
JULY 2015

SHEET IDENTIFICATION
VH117
SHEET 17 OF 27