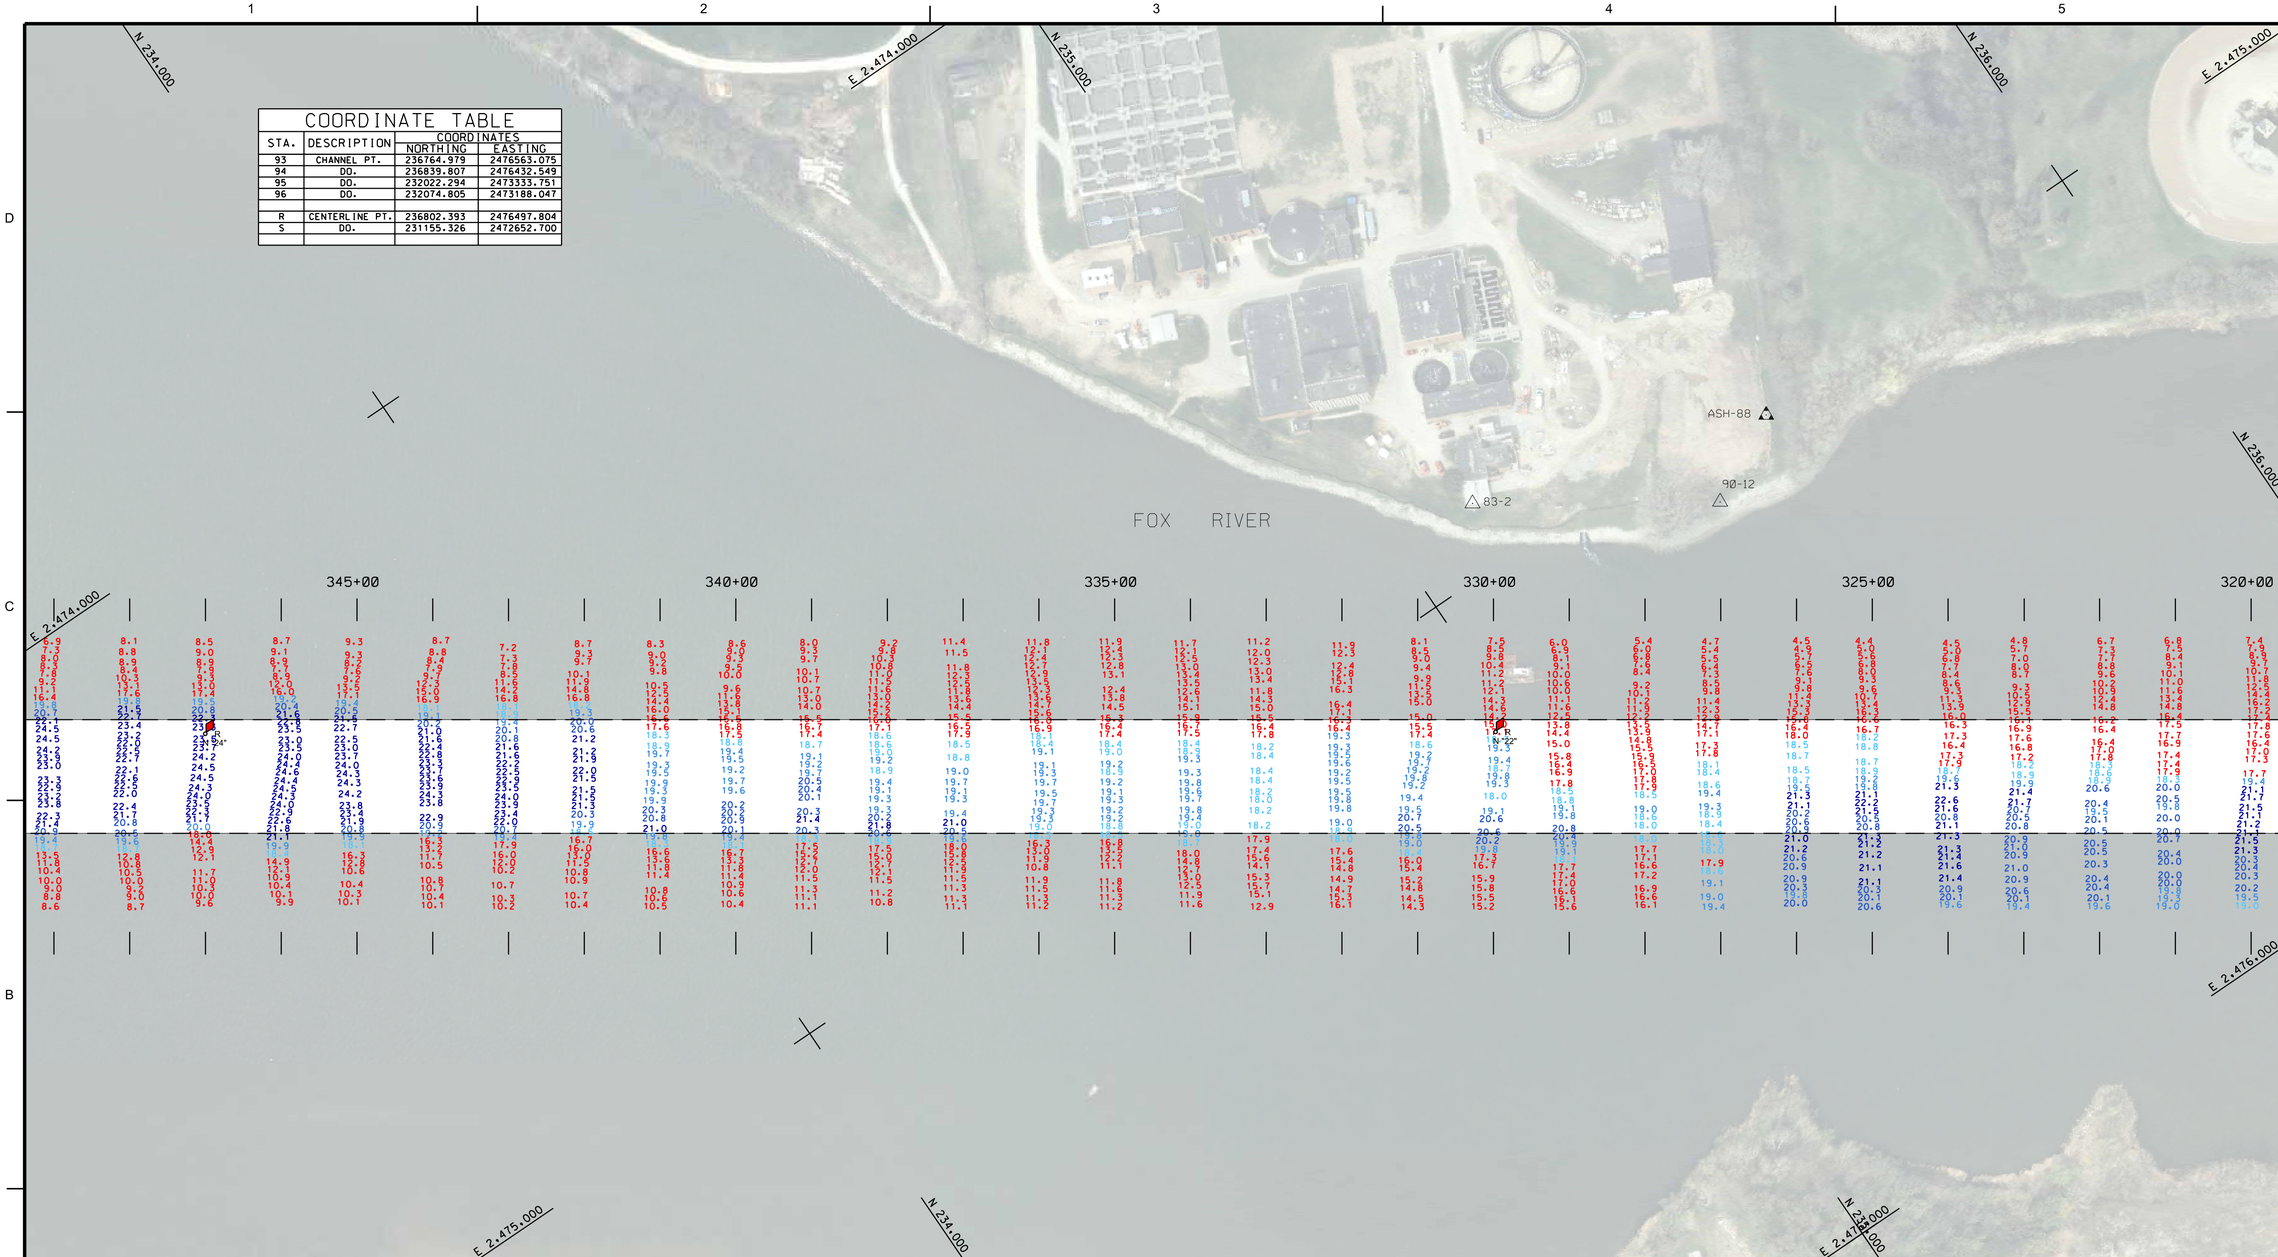

COORDINATE TABLE

STA.	DESCRIPTION	COORDINATES NORTHING	COORDINATES EASTING
93	CHANNEL PT.	236764.979	2476563.075
94	DO.	236839.807	2476432.549
95	DO.	232022.294	2473333.751
96	DO.	232074.805	2473188.047
R	CENTERLINE PT.	236802.393	2476497.804
S	DO.	231155.326	2472652.700

NOTES:

SURVEY CONTROL AND BENCH MARK DATA IS AVAILABLE FROM THE DETROIT DISTRICT, ENGINEERING & TECHNICAL SERVICES, OPERATIONS TECHNICAL SUPPORT BRANCH, LAKE MICHIGAN AREA OFFICE, KEWAUNEE SUB-OFFICE.

THE COORDINATE GRID SYSTEM SHOWN IS REFERENCED TO THE WISCONSIN STATE PLANE COORDINATE SYSTEM, LAMBERT PROJECTION, CENTRAL ZONE 4802, NORTH AMERICAN DATUM 1983 (NAD83), US SURVEY FOOT.

ALL SOUNDINGS ARE IN FEET AND ARE REFERENCED TO LOW WATER DATUM ELEVATION, 577.5 FEET ABOVE MEAN WATER LEVEL AT RIMOUSKI, QUEBEC (INTERNATIONAL GREAT LAKES DATUM 1985).

PROJECT DEPTH FOR THIS AREA ARE 18.0'.

NOAA GAUGE LOCATED AT GREEN BAY, WI WAS USED TO DETERMINE THE WATER LEVEL.

THE INFORMATION DEPICTED ON THIS MAP REPRESENTS THE RESULTS OF SURVEYS MADE ON THE DATES INDICATED AND CAN ONLY BE CONSIDERED AS INDICATING THE GENERAL CONDITIONS AT THAT TIME.

THE SURVEY SHOWN WAS CONDUCTED BY THE LAKE MICHIGAN AREA OFFICE, KEWAUNEE SUB OFFICE SURVEY PARTY ON 15 JULY 2015, USING GPS POSITIONING, AN ODOM CV300 SOUNDER AND A HYPACK HYDROGRAPHIC SURVEY SYSTEM.

18' LEGEND

0.0'
18.0'
19.0'
20.0'
21.0'
>21.0'

0 100' 200'

LOCATION MAP

US Army Corps of Engineers

MARK	DESCRIPTION	DATE	APPR.

MARK	DESCRIPTION	DATE	APPR.

U.S. ARMY CORPS OF ENGINEERS
DETROIT DISTRICT
DETROIT, MI

KEWAUNEE AREA OFFICE
124 N MAIN ST
KEWAUNEE, WI 54216

SURVEYOR: KJK | DWN BY: KJK | DRAWING DATE: 23-Jul-15
REVIEWED BY: | SUBMITTED BY:
APPROVED BY: | CONTRACT NO.:
PLOT SCALE: 1" = 100' | IMAGE DATE: APRIL 2010 | FILE NUMBER: 36-C6/57
SIZE: ANSI D | IMAGE SOURCE: USGS | FILE NAME: gbhwhp15c.dgn

GREEN BAY HARBOR WISCONSIN

CONDITION OF CHANNEL
JULY 2015

SHEET IDENTIFICATION
VH126
SHEET 26 OF 27