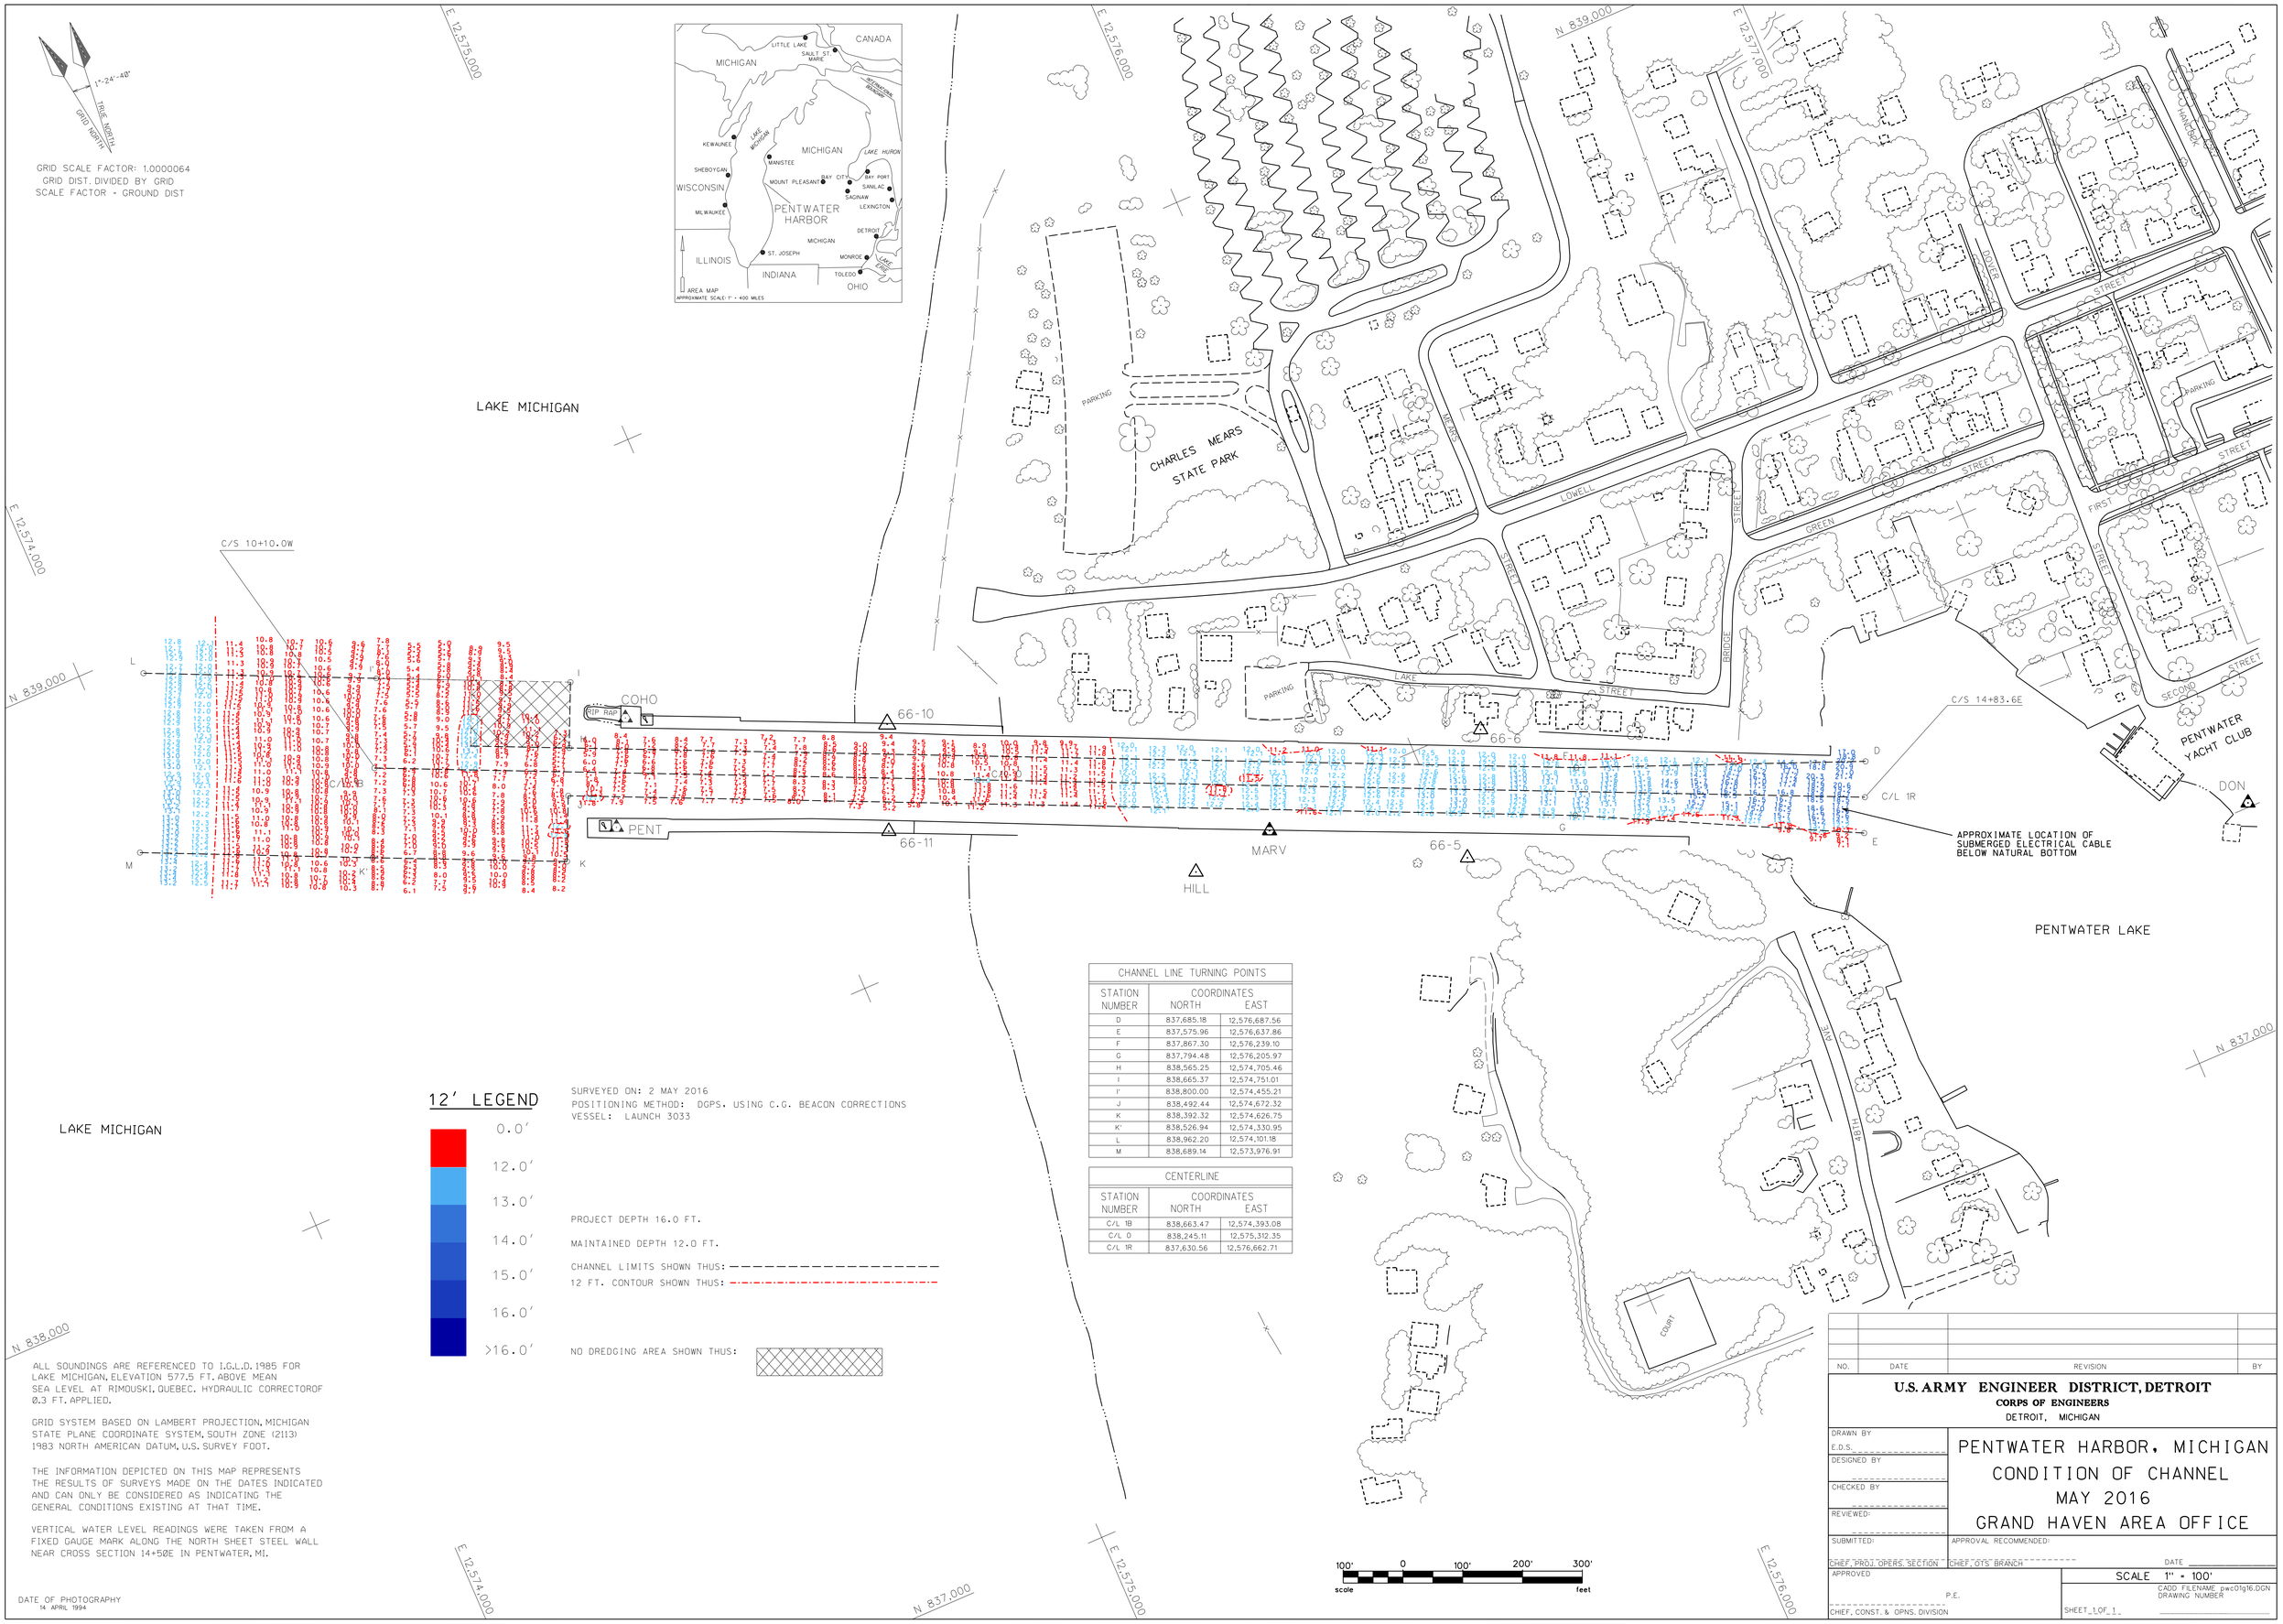

CHANNEL LINE TURNING POINTS		
STATION NUMBER	COORDINATES NORTH	EAST
D	837,685.18	12,576,687.56
E	837,575.96	12,576,637.86
F	837,867.30	12,576,239.10
G	837,794.48	12,576,205.97
H	838,565.25	12,574,705.46
I	838,665.37	12,574,751.01
I'	838,800.00	12,574,455.21
J	838,492.44	12,574,672.32
K	838,392.32	12,574,626.75
K'	838,526.94	12,574,330.95
L	838,962.20	12,574,101.18
M	838,689.14	12,573,976.91

CENTERLINE		
STATION NUMBER	COORDINATES NORTH	EAST
C/L 1B	838,663.47	12,574,393.08
C/L Q	838,245.11	12,575,312.35
C/L 1R	837,630.56	12,576,662.71

12' LEGEND

- 0.0'
- 12.0'
- 13.0'
- 14.0'
- 15.0'
- 16.0'
- >16.0'

SURVEYED ON: 2 MAY 2016
POSITIONING METHOD: DGPS. USING C.G. BEACON CORRECTIONS
VESSEL: LAUNCH 3033

PROJECT DEPTH 16.0 FT.

MAINTAINED DEPTH 12.0 FT.

CHANNEL LIMITS SHOWN THUS:

12 FT. CONTOUR SHOWN THUS:

NO DREDGING AREA SHOWN THUS:

ALL SOUNDINGS ARE REFERENCED TO I.G.L.D. 1985 FOR LAKE MICHIGAN, ELEVATION 577.5 FT. ABOVE MEAN SEA LEVEL AT RIMOUSKI, QUEBEC. HYDRAULIC CORRECTOROF 0.3 FT. APPLIED.

GRID SYSTEM BASED ON LAMBERT PROJECTION, MICHIGAN STATE PLANE COORDINATE SYSTEM, SOUTH ZONE (2113) 1983 NORTH AMERICAN DATUM, U.S. SURVEY FOOT.

THE INFORMATION DEPICTED ON THIS MAP REPRESENTS THE RESULTS OF SURVEYS MADE ON THE DATES INDICATED AND CAN ONLY BE CONSIDERED AS INDICATING THE GENERAL CONDITIONS EXISTING AT THAT TIME.

VERTICAL WATER LEVEL READINGS WERE TAKEN FROM A FIXED GAUGE MARK ALONG THE NORTH SHEET STEEL WALL NEAR CROSS SECTION 14+50E IN PENTWATER, MI.

DATE OF PHOTOGRAPHY
14 APRIL 1994

NO.	DATE	REVISION	BY

U.S. ARMY ENGINEER DISTRICT, DETROIT
CORPS OF ENGINEERS
DETROIT, MICHIGAN

DRAWN BY E.D.S.
DESIGNED BY
CHECKED BY
REVIEWED:
SUBMITTED: CHIEF, PROJ. OPERS. SECTION
APPROVAL RECOMMENDED: CHIEF, OTS BRANCH
DATE
APPROVED P.E. CHIEF, CONST. & OPNS. DIVISION

PENTWATER HARBOR, MICHIGAN
CONDITION OF CHANNEL
MAY 2016
GRAND HAVEN AREA OFFICE

SCALE 1" = 100'
CADD FILENAME pwc01g16.DGN
DRAWING NUMBER
SHEET 1 OF 1