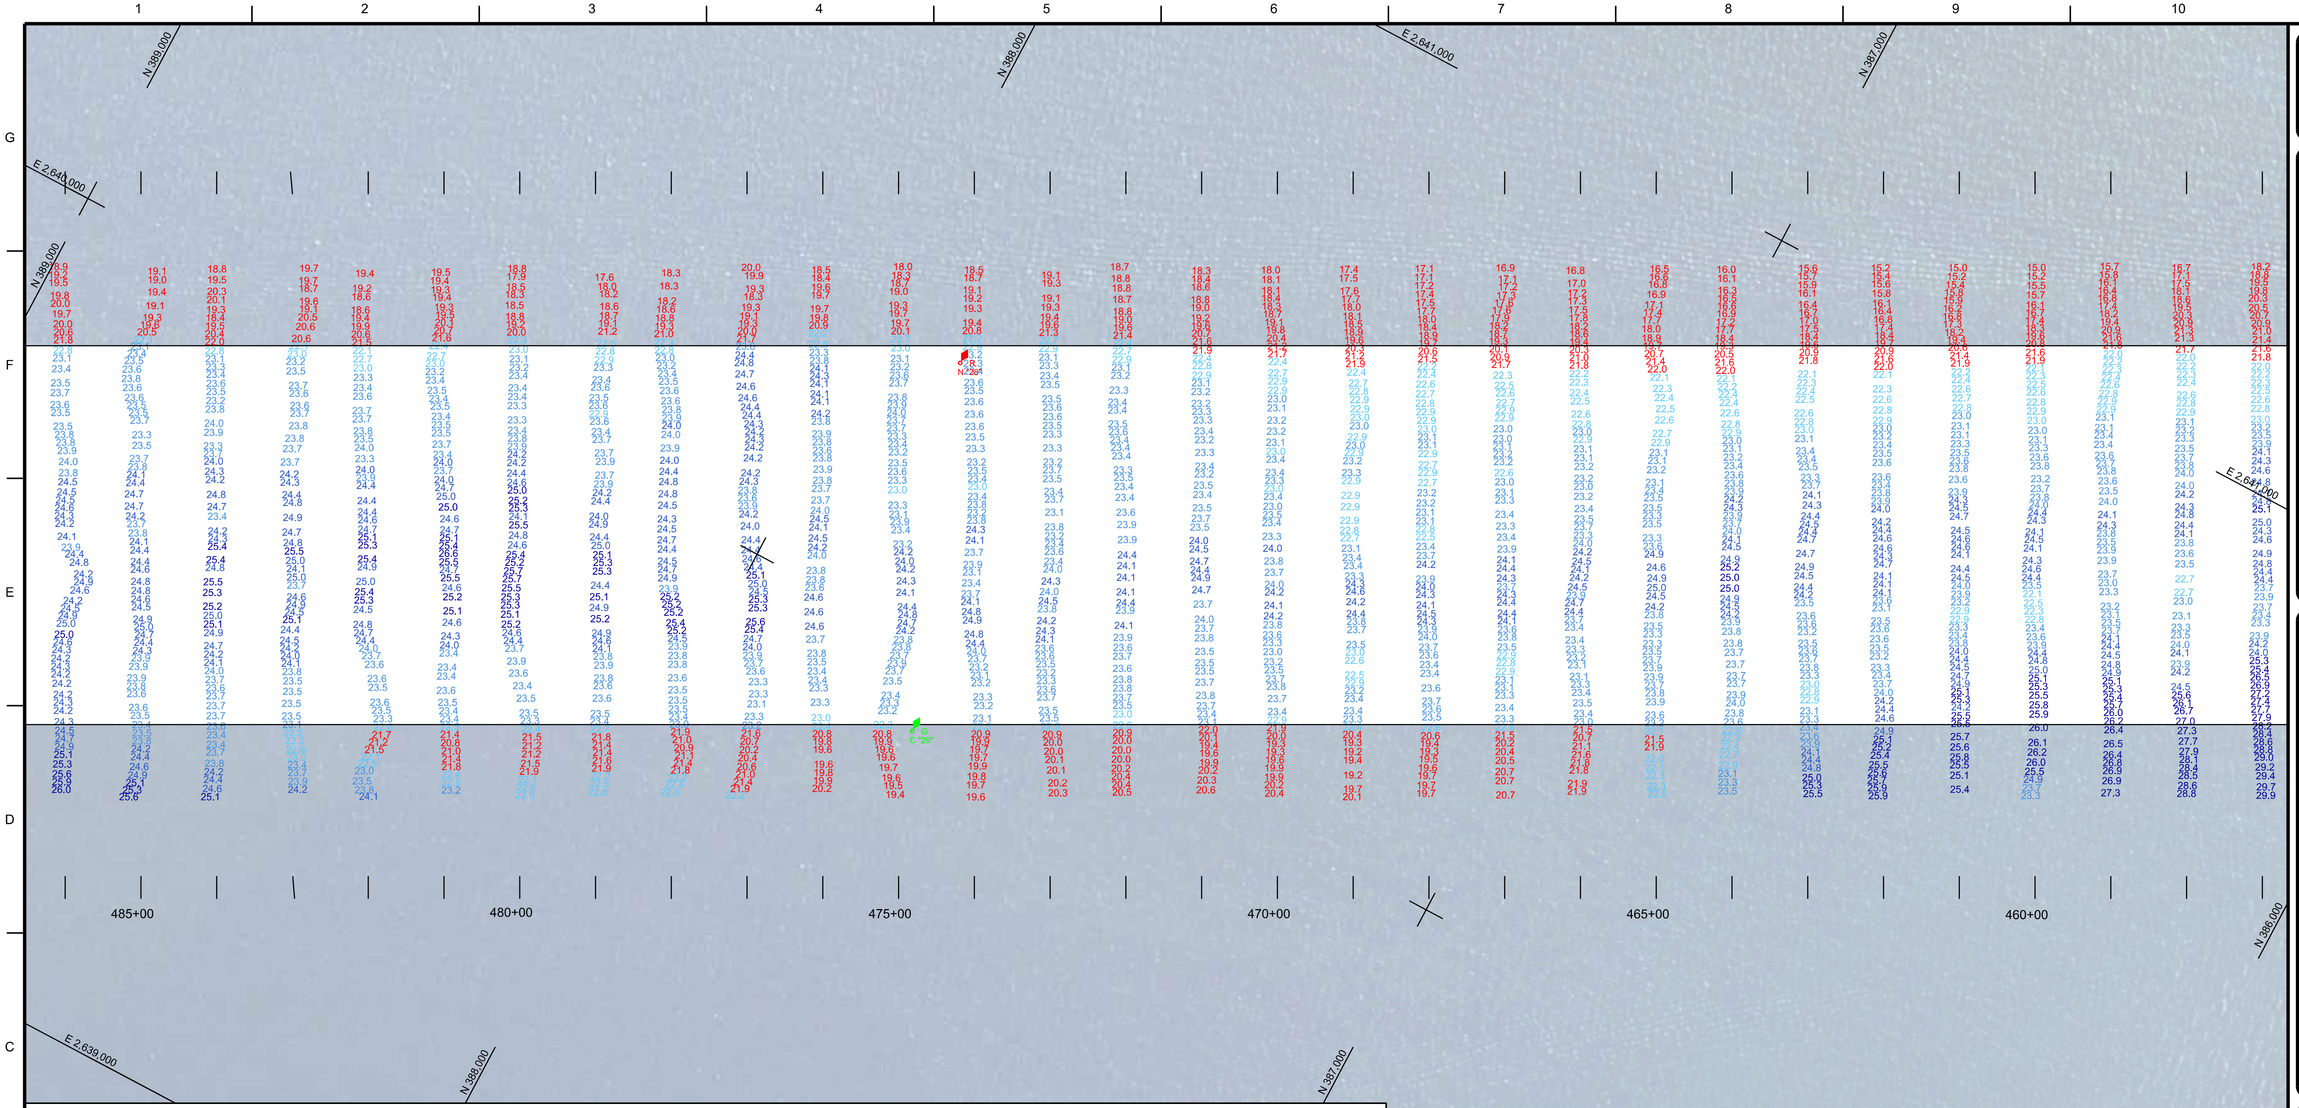

NOTES:

SURVEY CONTROL AND BENCH MARK DATA IS AVAILABLE FROM THE DETROIT DISTRICT, ENGINEERING & TECHNICAL SERVICES, OPERATIONS TECHNICAL SUPPORT BRANCH, LAKE MICHIGAN AREA OFFICE, KEWAUNEE SUB-OFFICE.

THE COORDINATE GRID SYSTEM SHOWN IS REFERENCED TO THE WISCONSIN STATE PLANE COORDINATE SYSTEM, LAMBERT PROJECTION, CENTRAL ZONE 4802, NORTH AMERICAN DATUM 1983 (NAD83), US SURVEY FOOT.

ALL SOUNDINGS ARE IN FEET AND ARE REFERENCED TO LOW WATER DATUM ELEVATION, 577.5 FEET ABOVE MEAN WATER LEVEL AT RIMOUSKI, QUEBEC (INTERNATIONAL GREAT LAKES DATUM 1985).

PROJECT DEPTH FOR THIS AREA IS 22.0'.

NOAA GAUGE LOCATED AT STURGEON BAY, WI WAS USED TO DETERMINE THE WATER LEVEL.

THE INFORMATION DEPICTED ON THIS MAP REPRESENTS THE RESULTS OF SURVEYS MADE ON THE DATES INDICATED AND CAN ONLY BE CONSIDERED AS INDICATING THE GENERAL CONDITIONS AT THAT TIME.

THE SURVEY SHOWN WAS CONDUCTED BY THE LAKE MICHIGAN AREA OFFICE, KEWAUNEE SUB OFFICE SURVEY PARTY ON 18 APRIL 2016, USING GPS POSITIONING, AN ODOM CV300 SOUNDER AND A HYPACK HYDROGRAPHIC SURVEY SYSTEM.

LOCATION MAP

22' LEGEND

0.0'
22.0'
23.0'
24.0'
25.0'
>25.0'

0 100' 200'

COORDINATE TABLE

STA.	DESCRIPTION	NORTHING	EASTING
53	CHANNEL PT.	384673.987	2641512.834
54	DO.	384926.289	2641944.972
55	DO.	390577.222	2638375.706
56	DO.	390703.820	2638874.646
K	CENTERLINE PT.	384800.138	2641728.903
L	DO.	390640.521	2638625.176

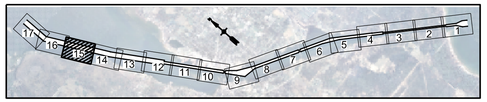

US Army Corps of Engineers®

MARK	DESCRIPTION	DATE

ISSUE DATE: 19-Apr-16
SOLICITATION NO.:
CONTRACT NO.:
DRAWING NUMBER: 38-C6/360
SURVEYED BY: K. KWASNY
DRAWN BY: K. KWASNY
REVIEWED BY:
APPROVED BY:
SIZE: ANSI D
FILE NAME: stbvhhp16c.dgn

U.S. ARMY CORPS OF ENGINEERS
DETROIT DISTRICT
477 MICHIGAN AVE
DETROIT, MI 48226

APPLETON AREA OFFICE
2619 E CAPITOL DRIVE
APPLETON, WI 54911

STURGEON BAY HARBOR
WISCONSIN

CONDITION OF CHANNEL
APRIL 2016

SHEET ID
VH115